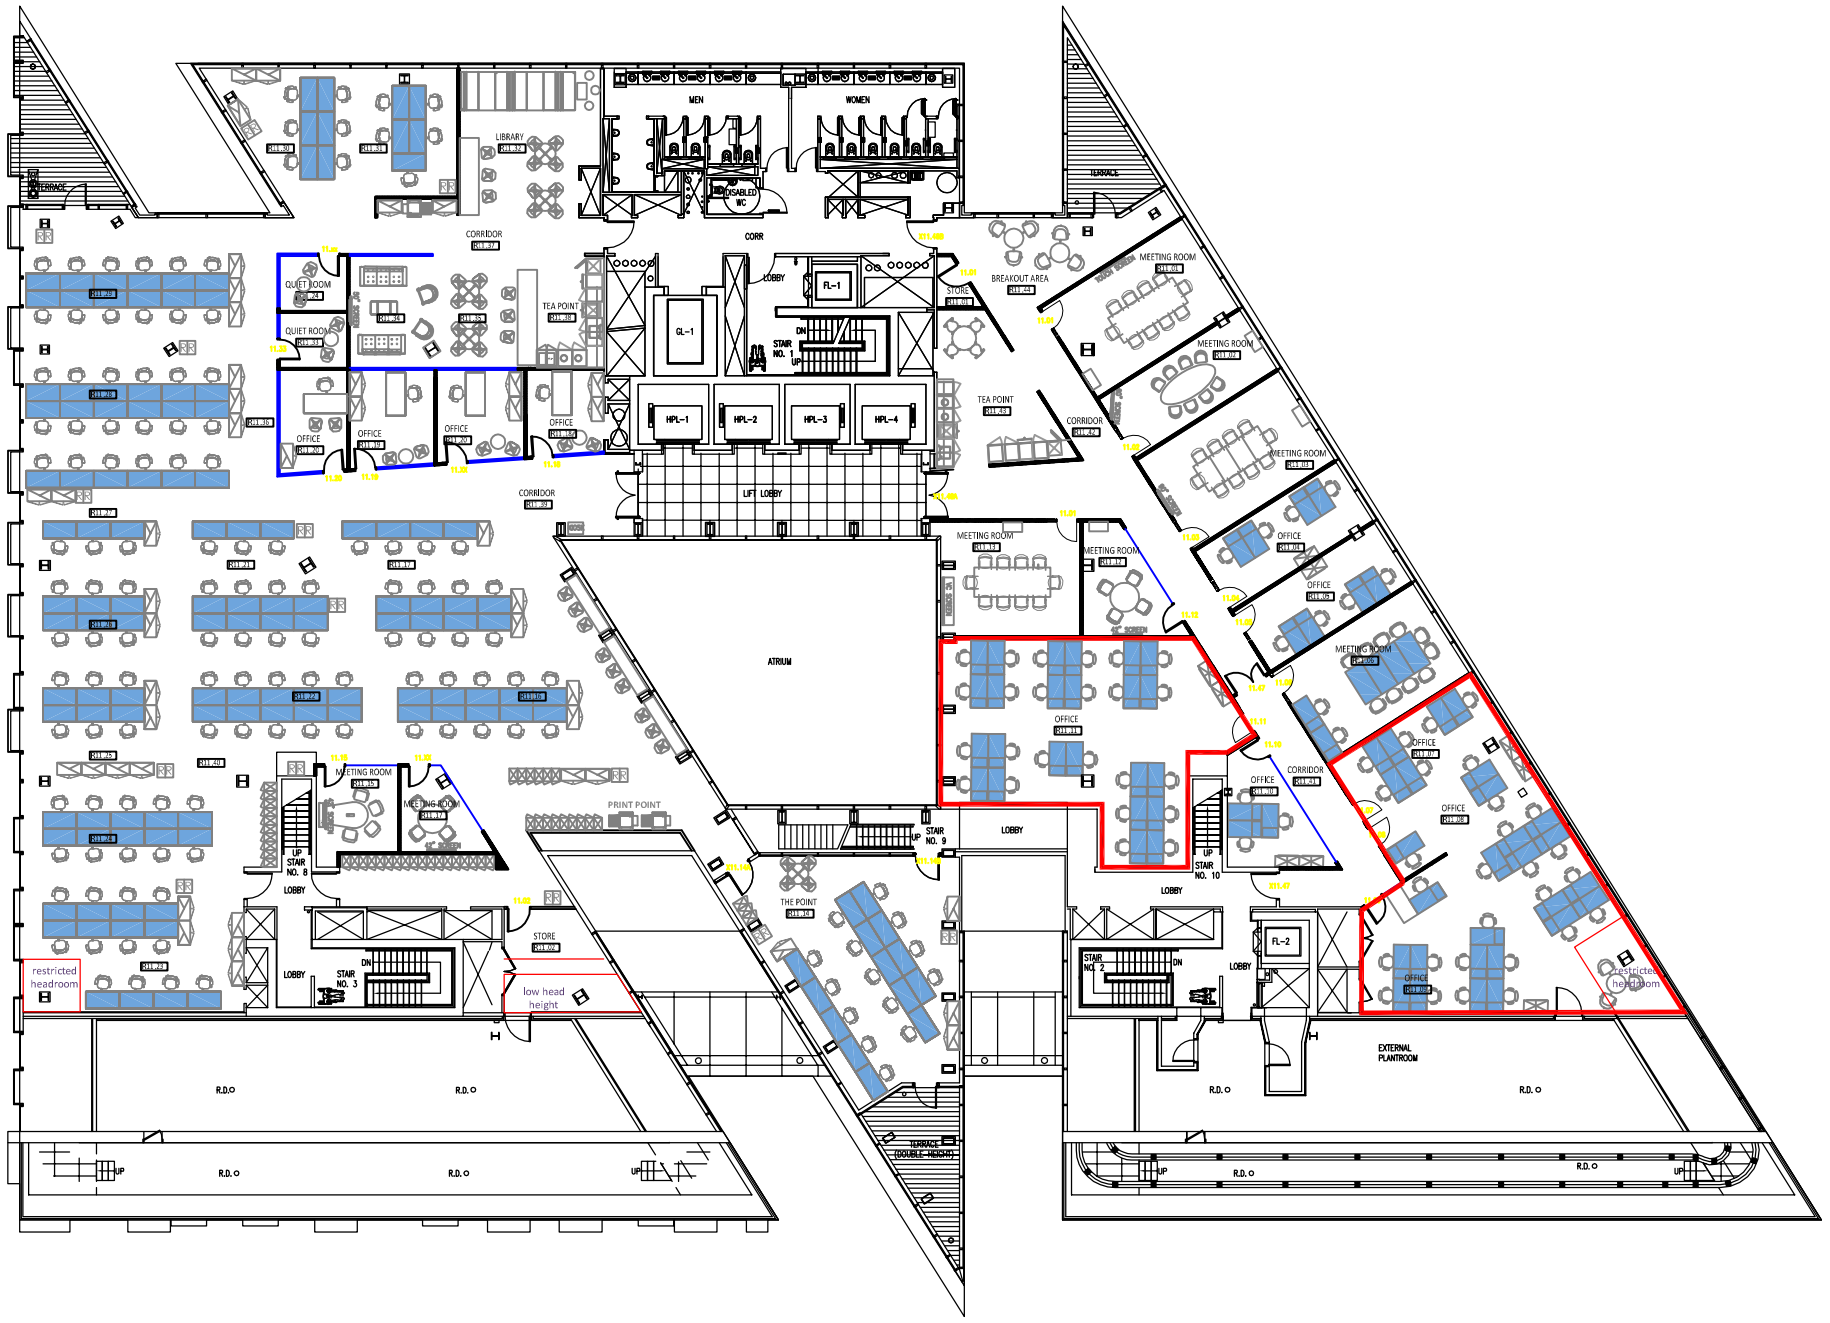

Notes

127 NO. WORKSTATIONS - OPEN PLAN
4 NO. OFFICES
TOTAL 137 WORKSTATIONS

46 LOCKER UNITS = 184 LOCKERS

All drawing need to been reviewed in terms of means of escape building regulations and some doors which divide the corridors are likely to be required.

All tea point locations require confirmation from MEP sub contractor as to suitability of location with regard to drainage.

All low head height indications are indicative and further site analysis is required to determine usability of space.

Please read drawing in conjunction with MS Maximum Occupancy Schedule.

OFFICES

PROJECT: PADDINGTON		
SITE ADDRESS: 5 MERCHANT SQUARE PADDINGTON W2		
DRAWN: SM	DATE: 2016	SCALE: -
DRAWING TITLE: 11TH-FLOOR -		
CLIENTS SIGNATURE:		
A3	DRAWING No: DRG_NO	REVISION: 0

DO NOT scale from this drawing.